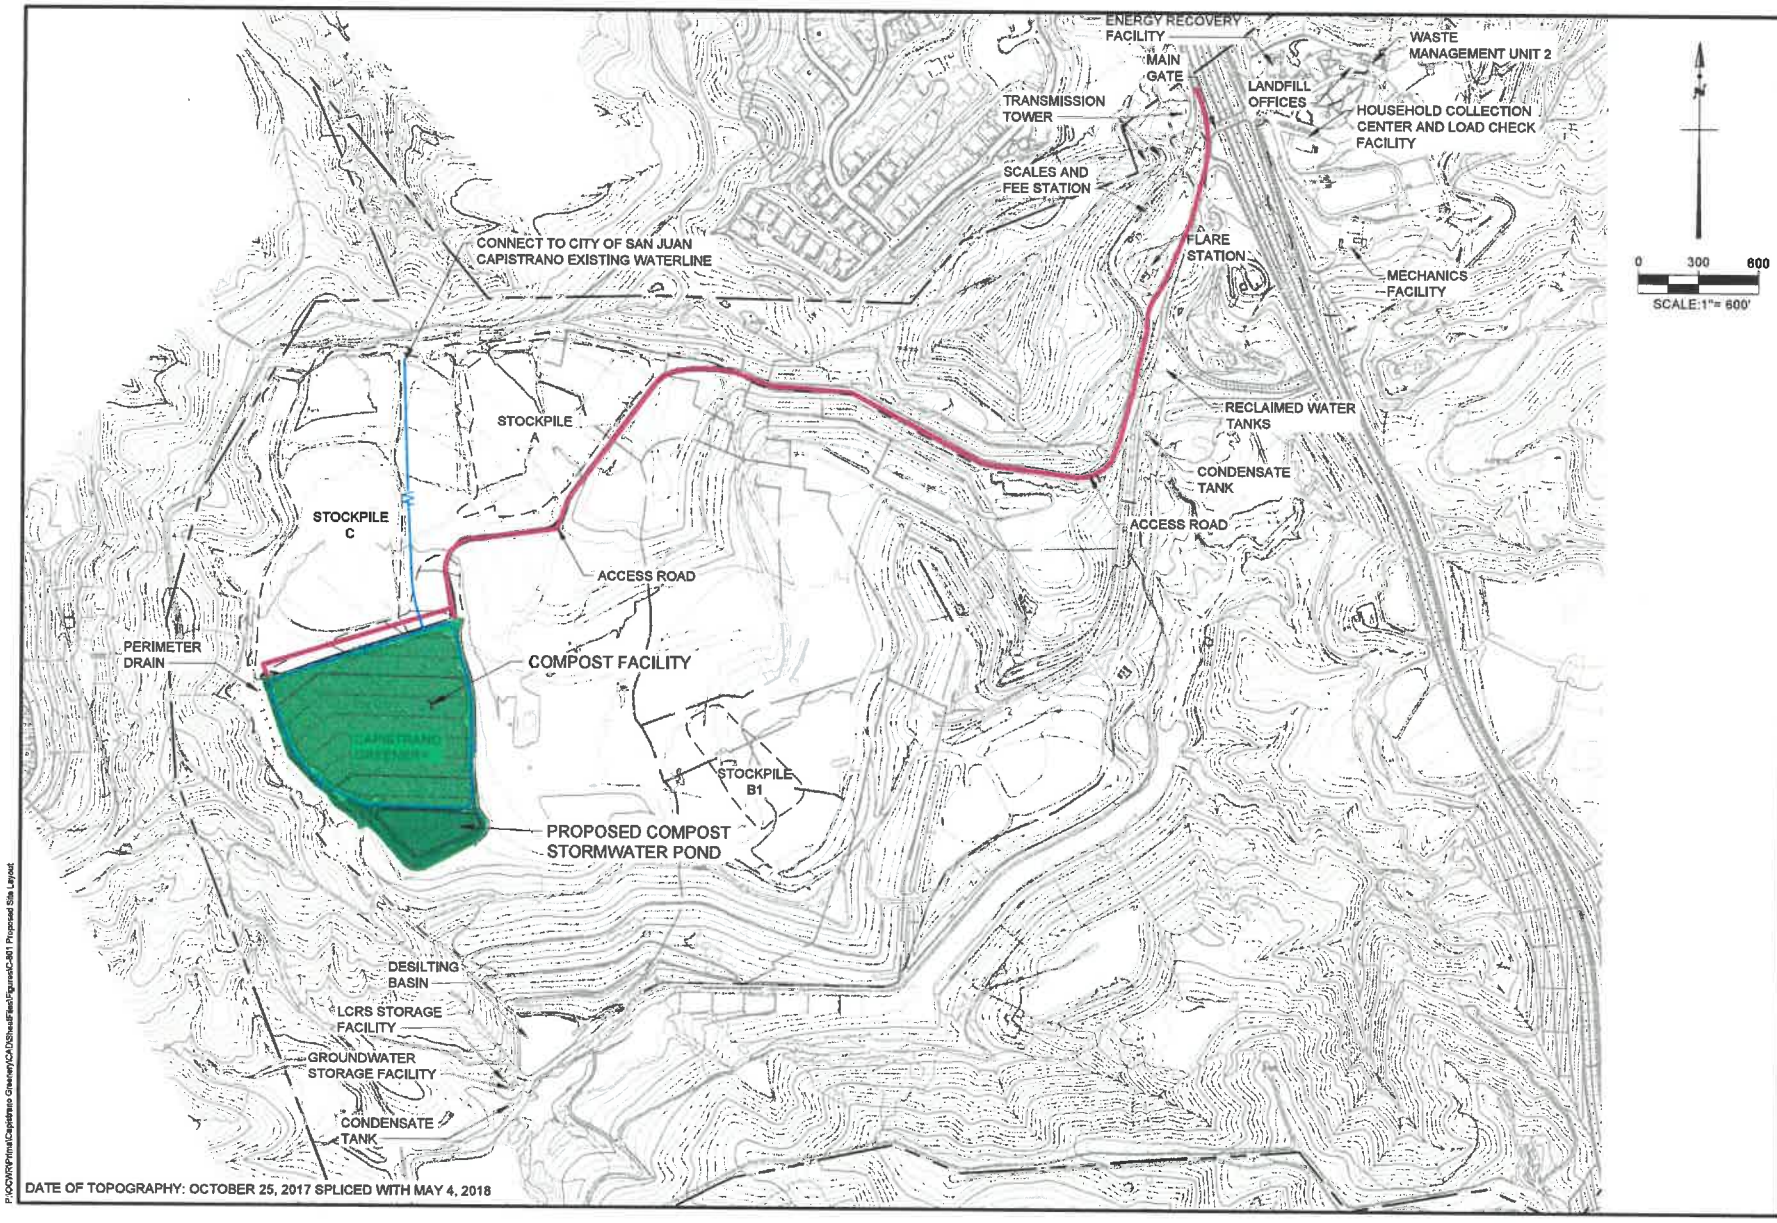

P:\OCWR\Prima\Capistrano Greenery\CAD\Sheet\Fac\Figures\C-801 Proposed Site Layout

TETRA TECH BAS
21700 Copley Drive, Suite 200,
Diamond Bar, CA 91765
TEL 909.860.7777 FAX 909.860.8017

OC WASTE & RECYCLING

DESIGNED BY : V.H.Y.	DATE: 08-2019
DRAWN BY : R.C.W.	PROJ. NO.: 2018-0180
CHECKED BY : J.M.H.	
APPROVED BY : G.E.S.	

CAPISTRANO GREENERY

PROPOSED SITE LAYOUT

FIGURE 2